



NO.	REVISION	DATE
1	FOR CONSTRUCTION	1-10-79

date 1-10-79
 job number 77057
 sheet number M-2

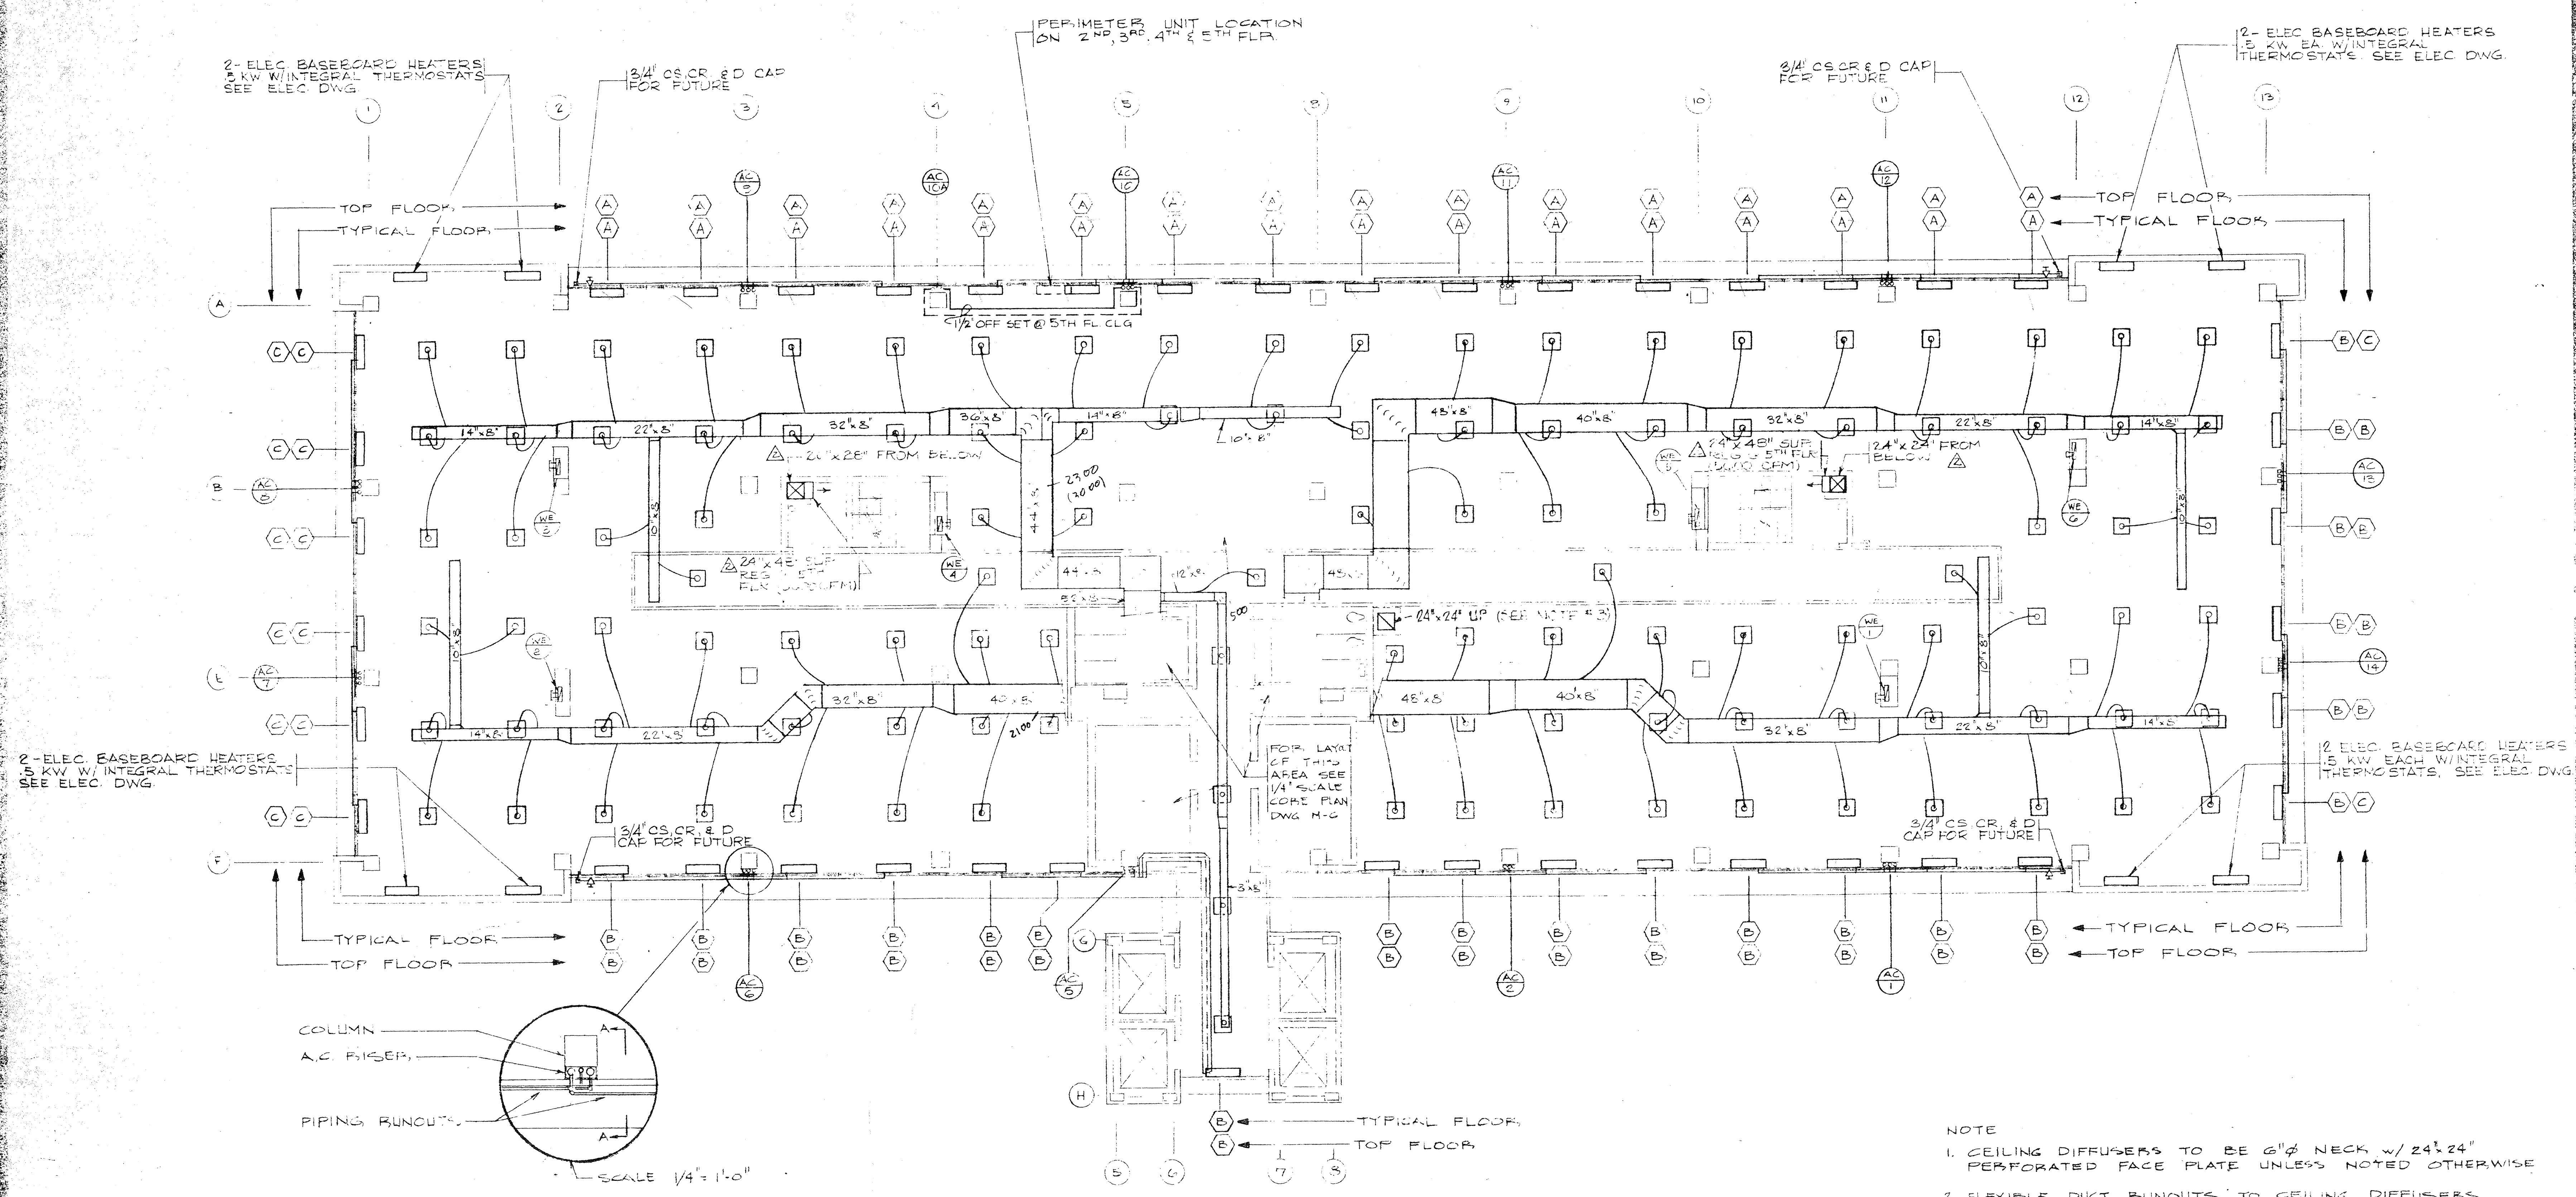

TYPICAL FLOOR PLAN (SECOND THRU TENTH FLOOR)
 SCALE: 1/4" = 1'-0"

- NOTE
1. CEILING DIFFUSERS TO BE 6" Ø NECK W/ 24" x 24" PERFORATED FACE PLATE UNLESS NOTED OTHERWISE
 2. FLEXIBLE DUCT RUNOUTS TO CEILING DIFFUSERS TO BE 6" Ø AND MAX LENGTH OF 12 FT
 3. FUTURE KITCHEN EXHAUST DUCT, 10 GAUGE ALL WELDED BLACK STEEL

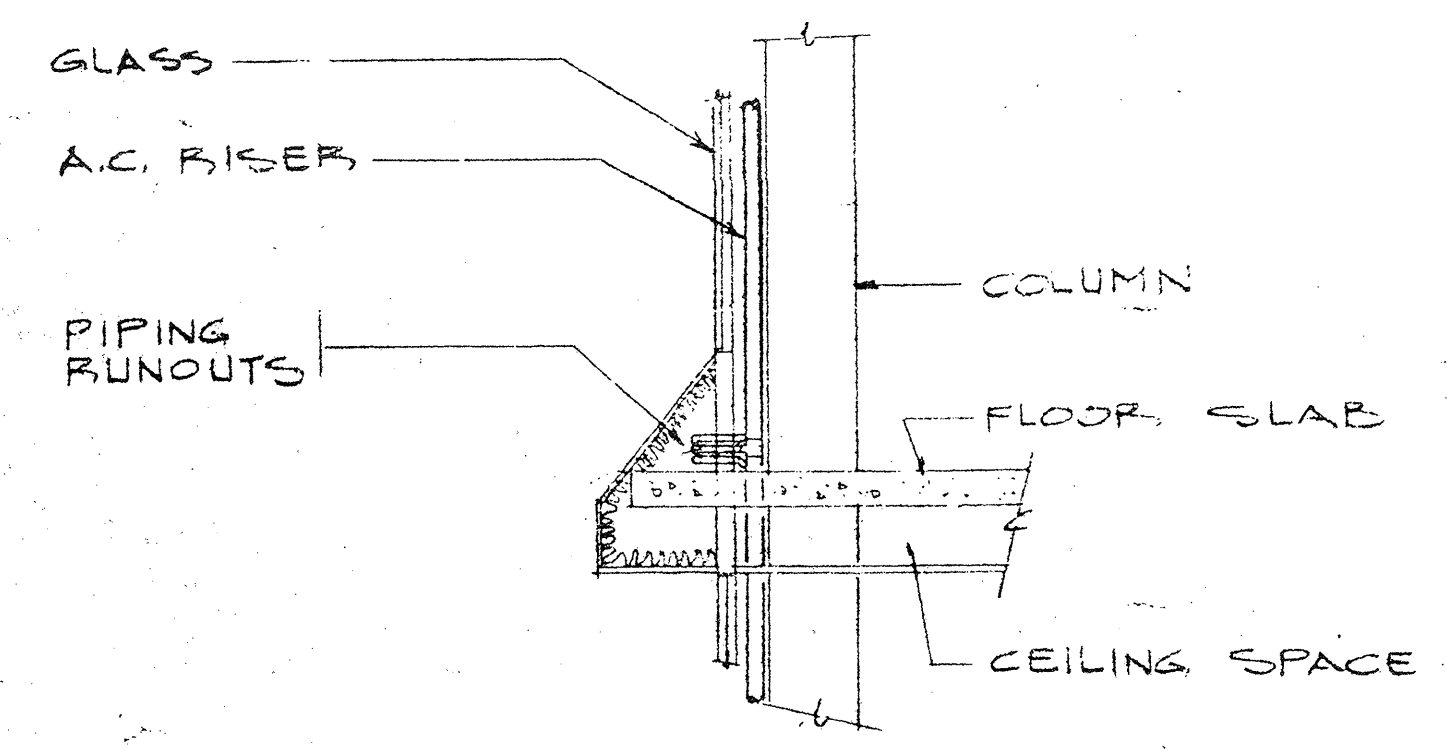

SECTION A-A
 SCALE: 1/4" = 1'-0"